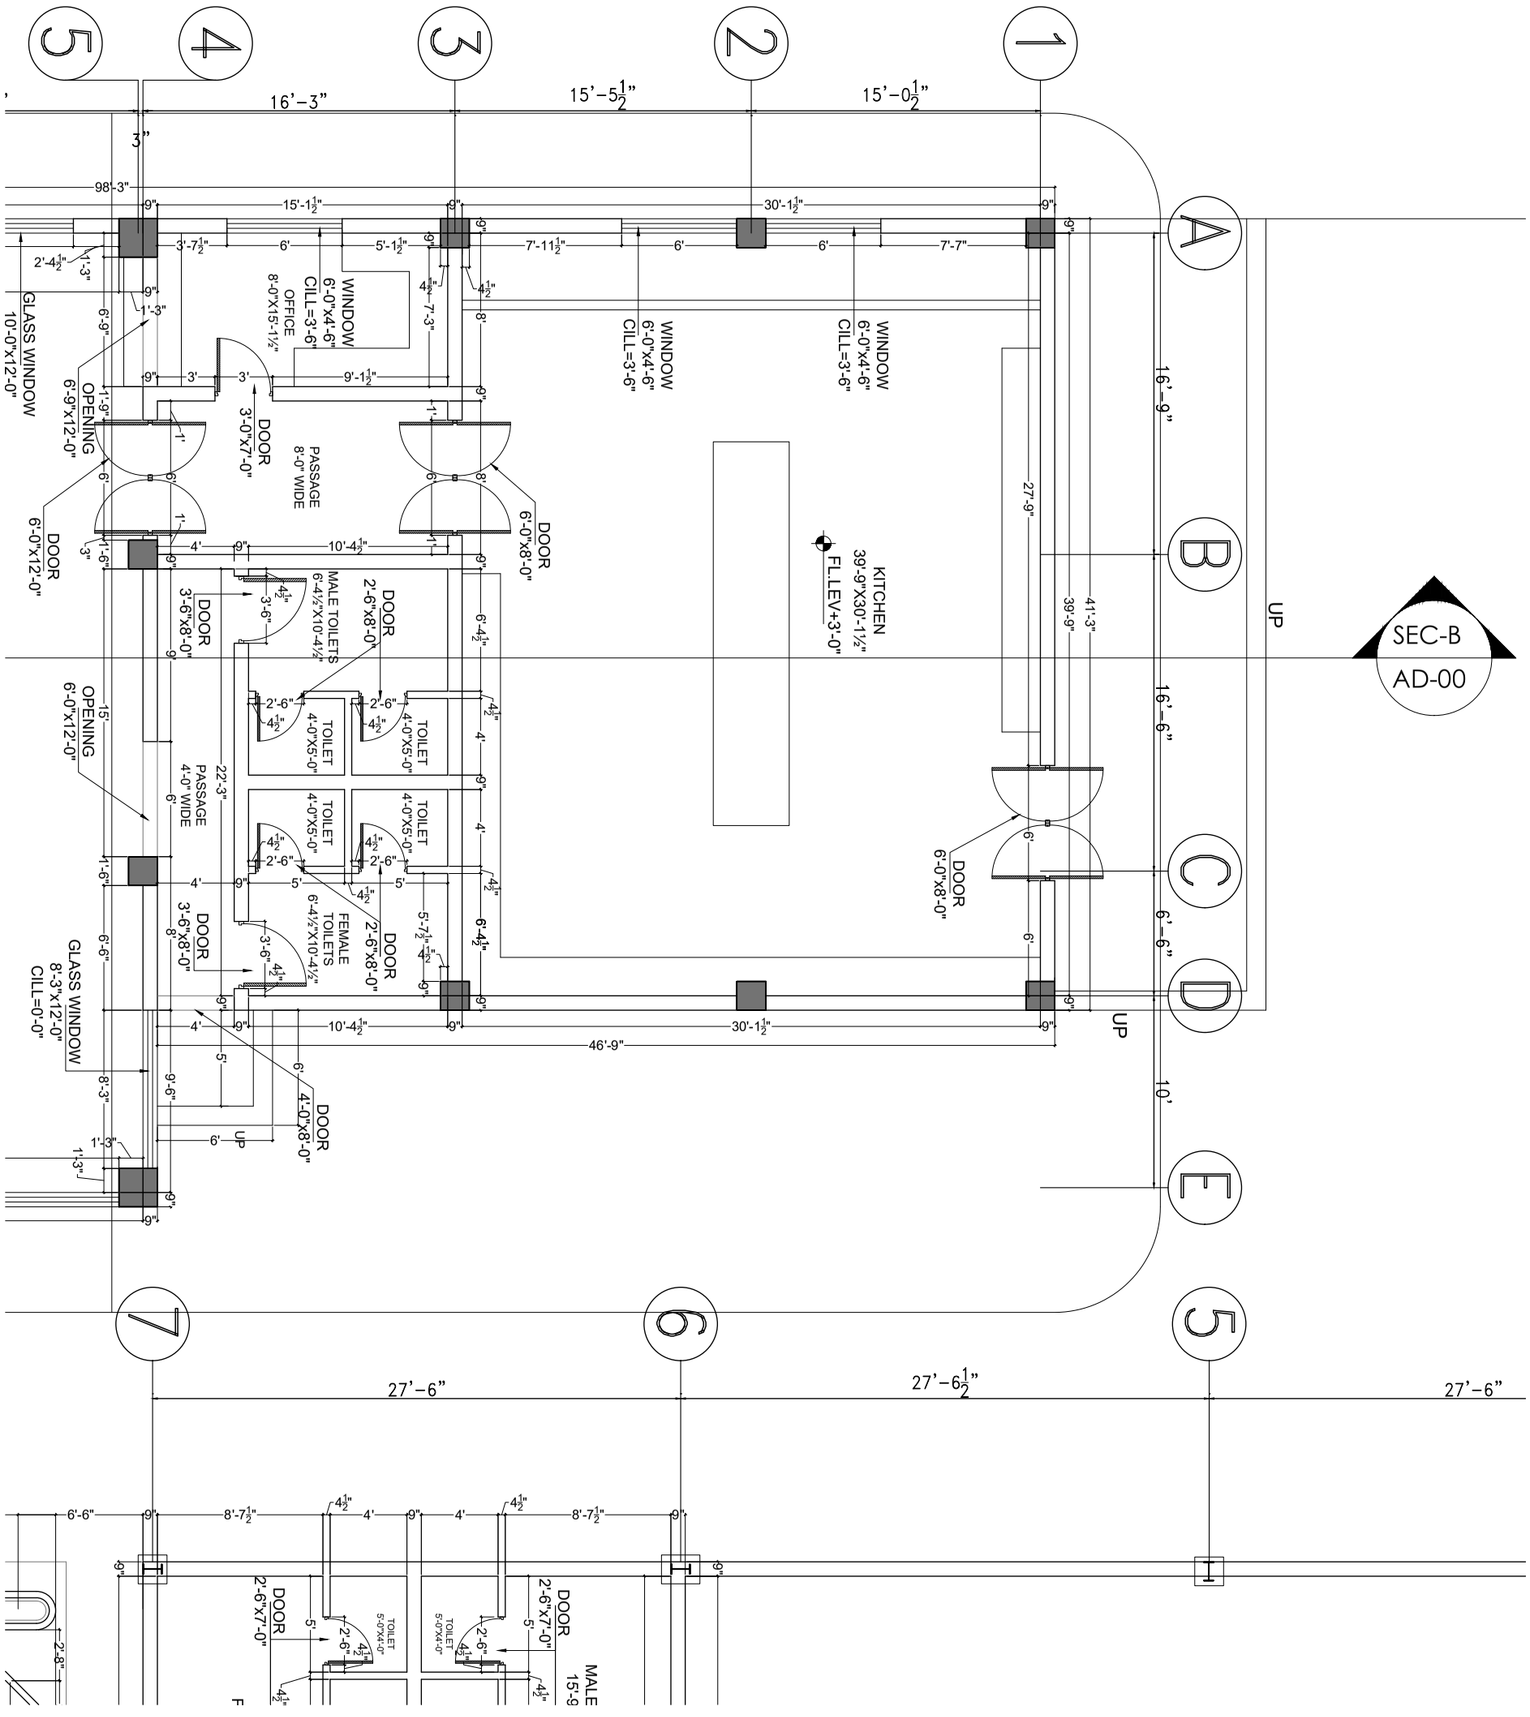

KASWA DESIGN SERVICES Consulting Architect & Interior Designers 379 TARIQ BLOCK, NEW GARDEN TOWN, LAHORE 042-35858456, 0336-5858450, kaswadesign@gmail.com	SCALE:	DRAWING TITLE: WORKING DRAWING	PROJECT: EVENT COMPLEX QADIRABAD FOR MR.GUL NAWAZ KHAN	DRAWING NO.: AD-022	
	DATE: MAY-2026	DRAWING DESCRIPTION: RESTAURANT AREA PART-01 WORKING LAYOUT PLAN		NO. / DATE / REVISION	
	DRAWN BY: BH.				
STRUCTURAL CONSULTANT: / ELECTRICAL CONSULTANT:	CHECKED BY: AR.	LOCATION QADIRABAD	PROJECT CODE: / ARCHITECTS SIGNATURE:		