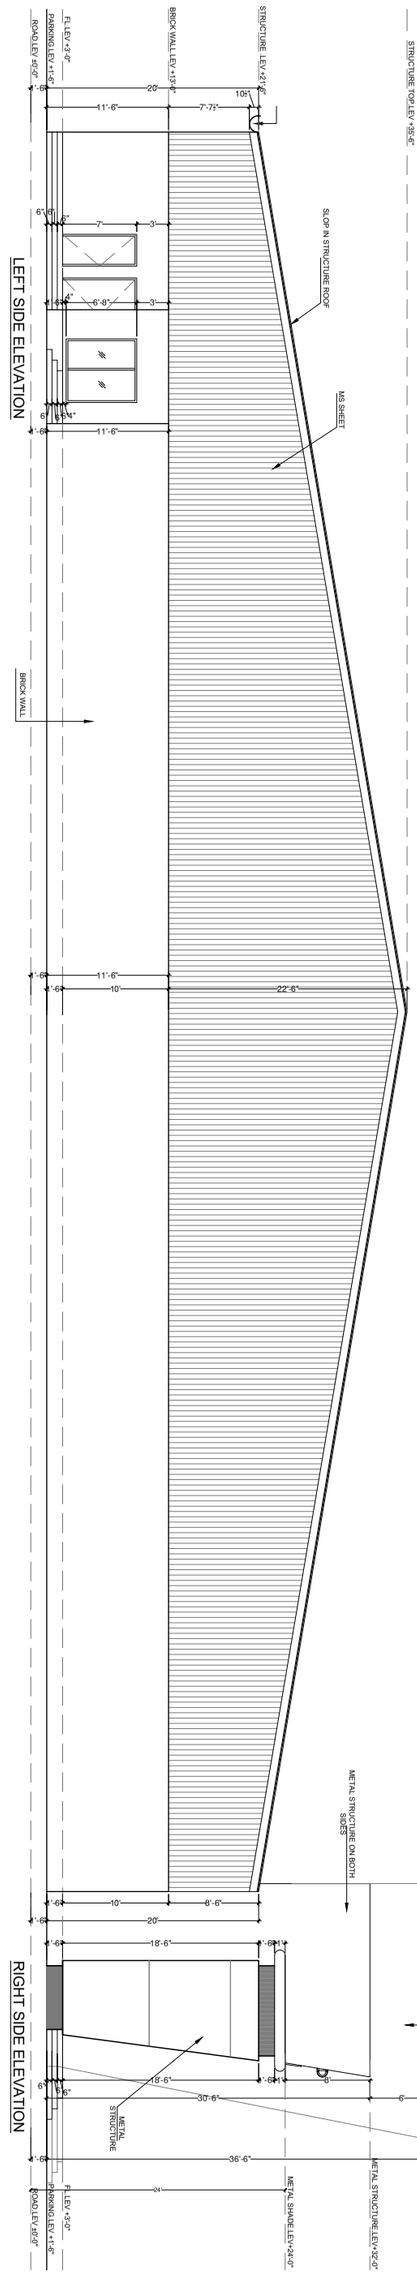

KASWA DESIGN SERVICES
Consulting Architect & Interior Designers
379 TARIQ BLOCK, NEW GARDEN TOWN, LAHORE
042-35858456, 0336-5858450, kaswadesign@gmail.com

STRUCTURAL CONSULTANT:

ELECTRICAL CONSULTANT:

SCALE:	
DATE:	MAY-2026
DRAWN BY:	BH.
CHECKED BY:	AR.

DRAWING TITLE: WORKING DRAWING

DRAWING DESCRIPTION: MAIN BUILDING LEFT SIDE ELEVATION

LOCATION: QADIRABAD

PROJECT: EVENT COMPLEX QADIRABAD FOR MR.GUL NAWAZ KHAN

PROJECT CODE:

ARCHITECTS SIGNATURE:

DRAWING NO.: AD-034

NO.	DATE	REVISION