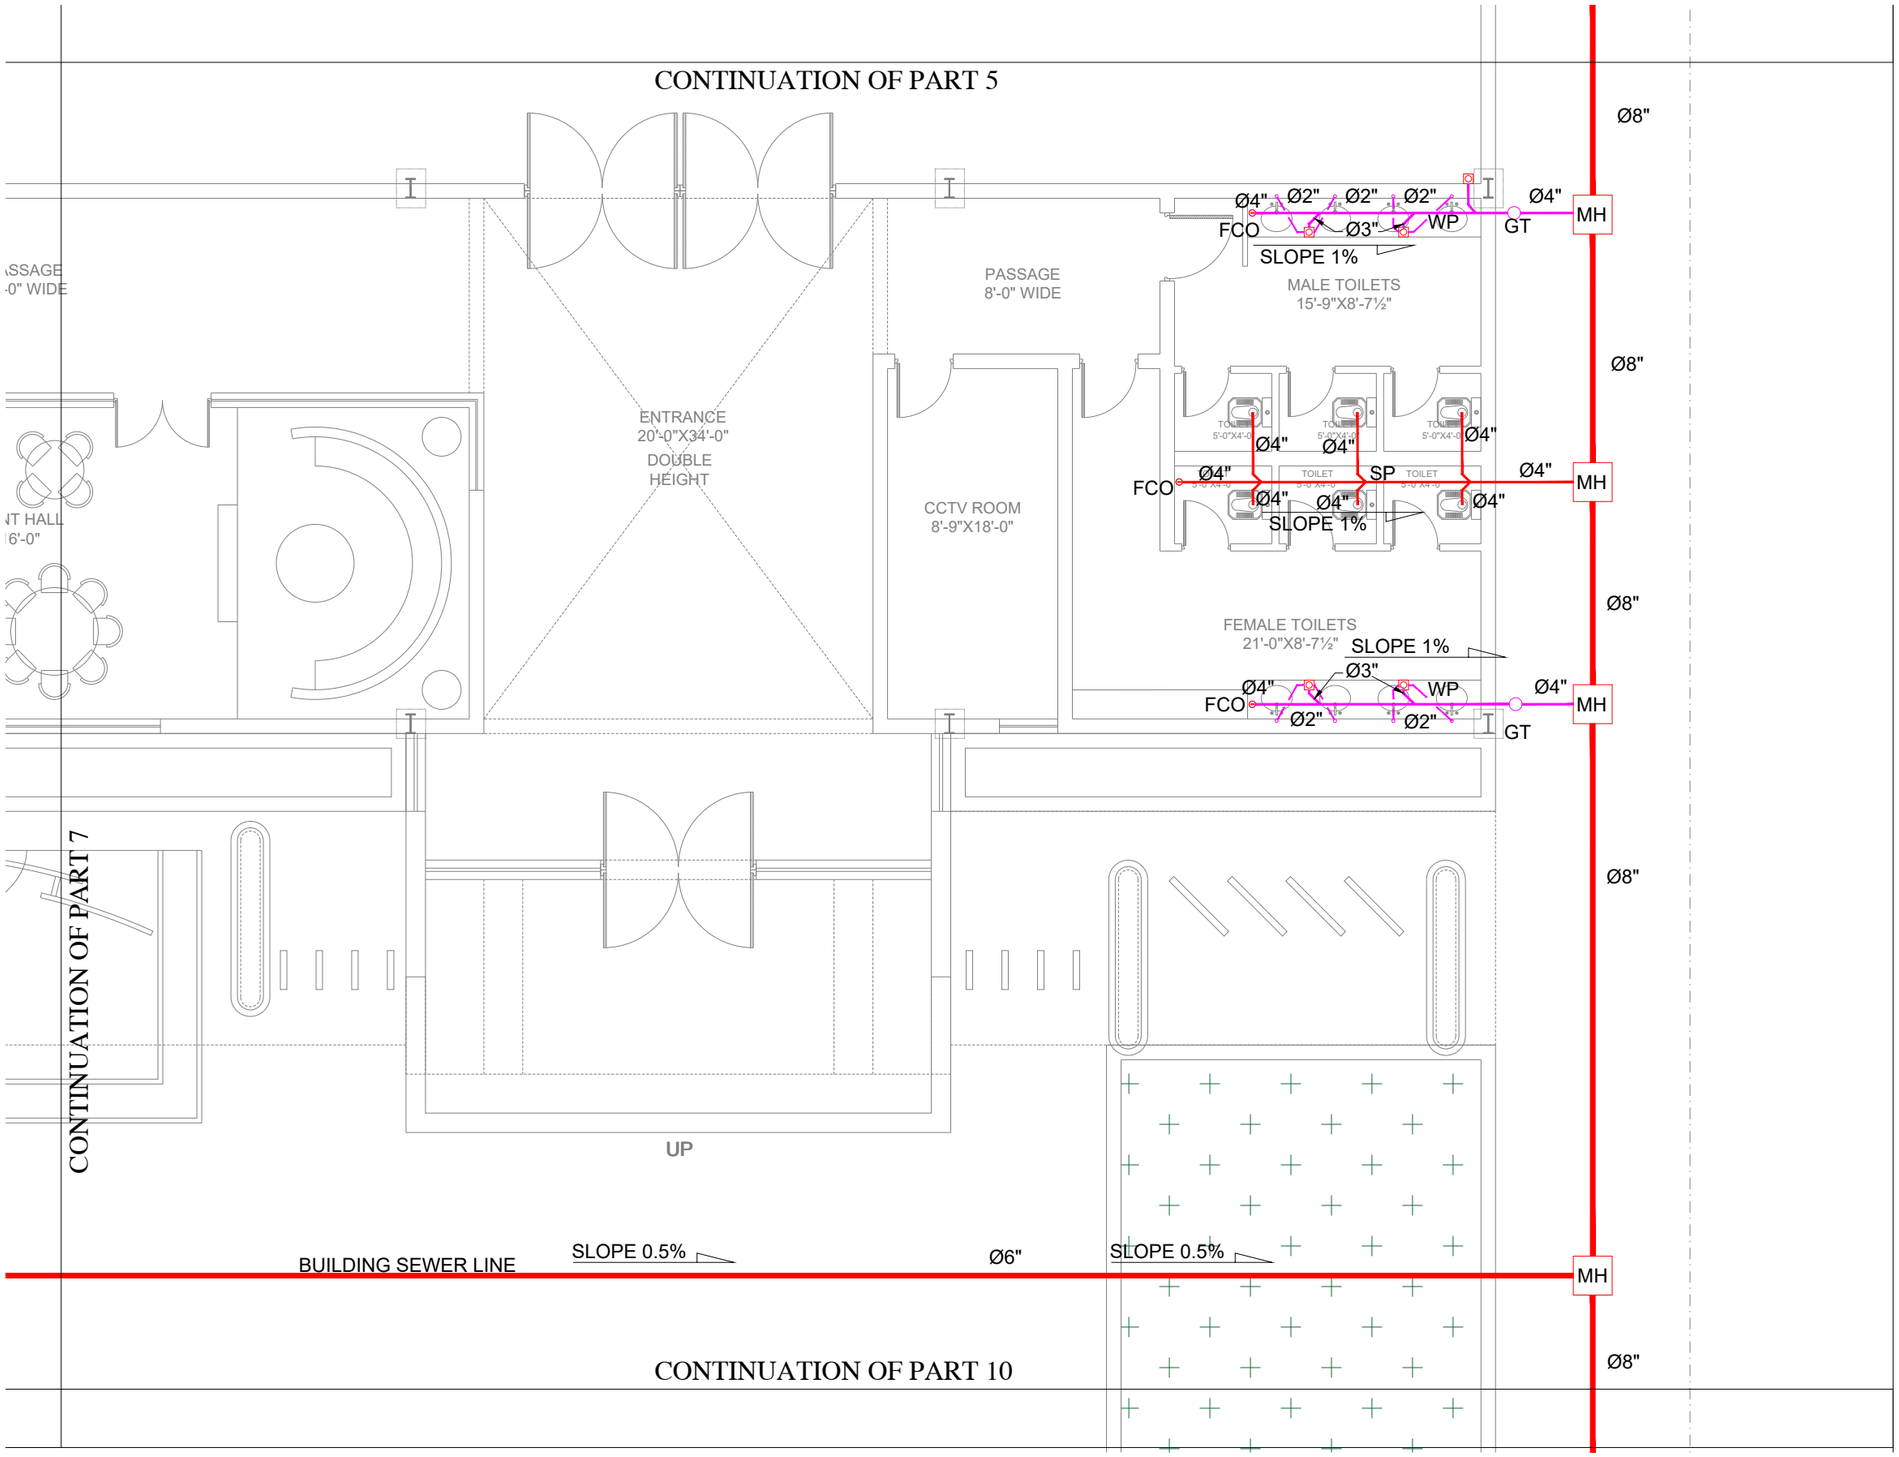

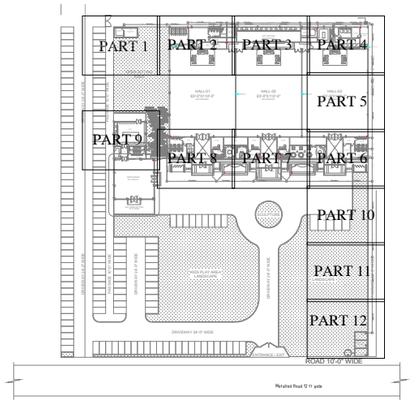

LEGEND

MH	MAIN HOLE
WP	WASTE PIPE
SP	SOIL PIPE
GT	GULLY TRAP
FD	FLOOR DRAIN
FCO	FLOOR CLEANOUT

REVISION 00 MAY-2026

PROJECT:

EVENT COMPLEX, QADIRABAD

MR.GUL NAWAZ KHAN

DRAWING TITLE:

DRAINAGE LAYOUTS
PART 6 OF 13

DRAWING STAGE:

FOR CONSTRUCTION

MEP CONSULTANT:

HORIZON ENGINEERING CONSULTANT
HVAC, Plumbing & Fire protection Designer
94-B DREAM AVENUE, RAIWIND ROAD, LAHORE
TEL: 042-35325794, CELL: 0300-84467800

ARCHITECT:

KASWA DESIGN SERVICES
Consulting Architect & Interior Designers
379 TARIQ BLOCK, NEW GARDEN TOWN, LAHORE
042-35858456, 0336-5858450, kaswadesign@gmail.com

DATE MAY-2026